B452-560 Installation Groundwork

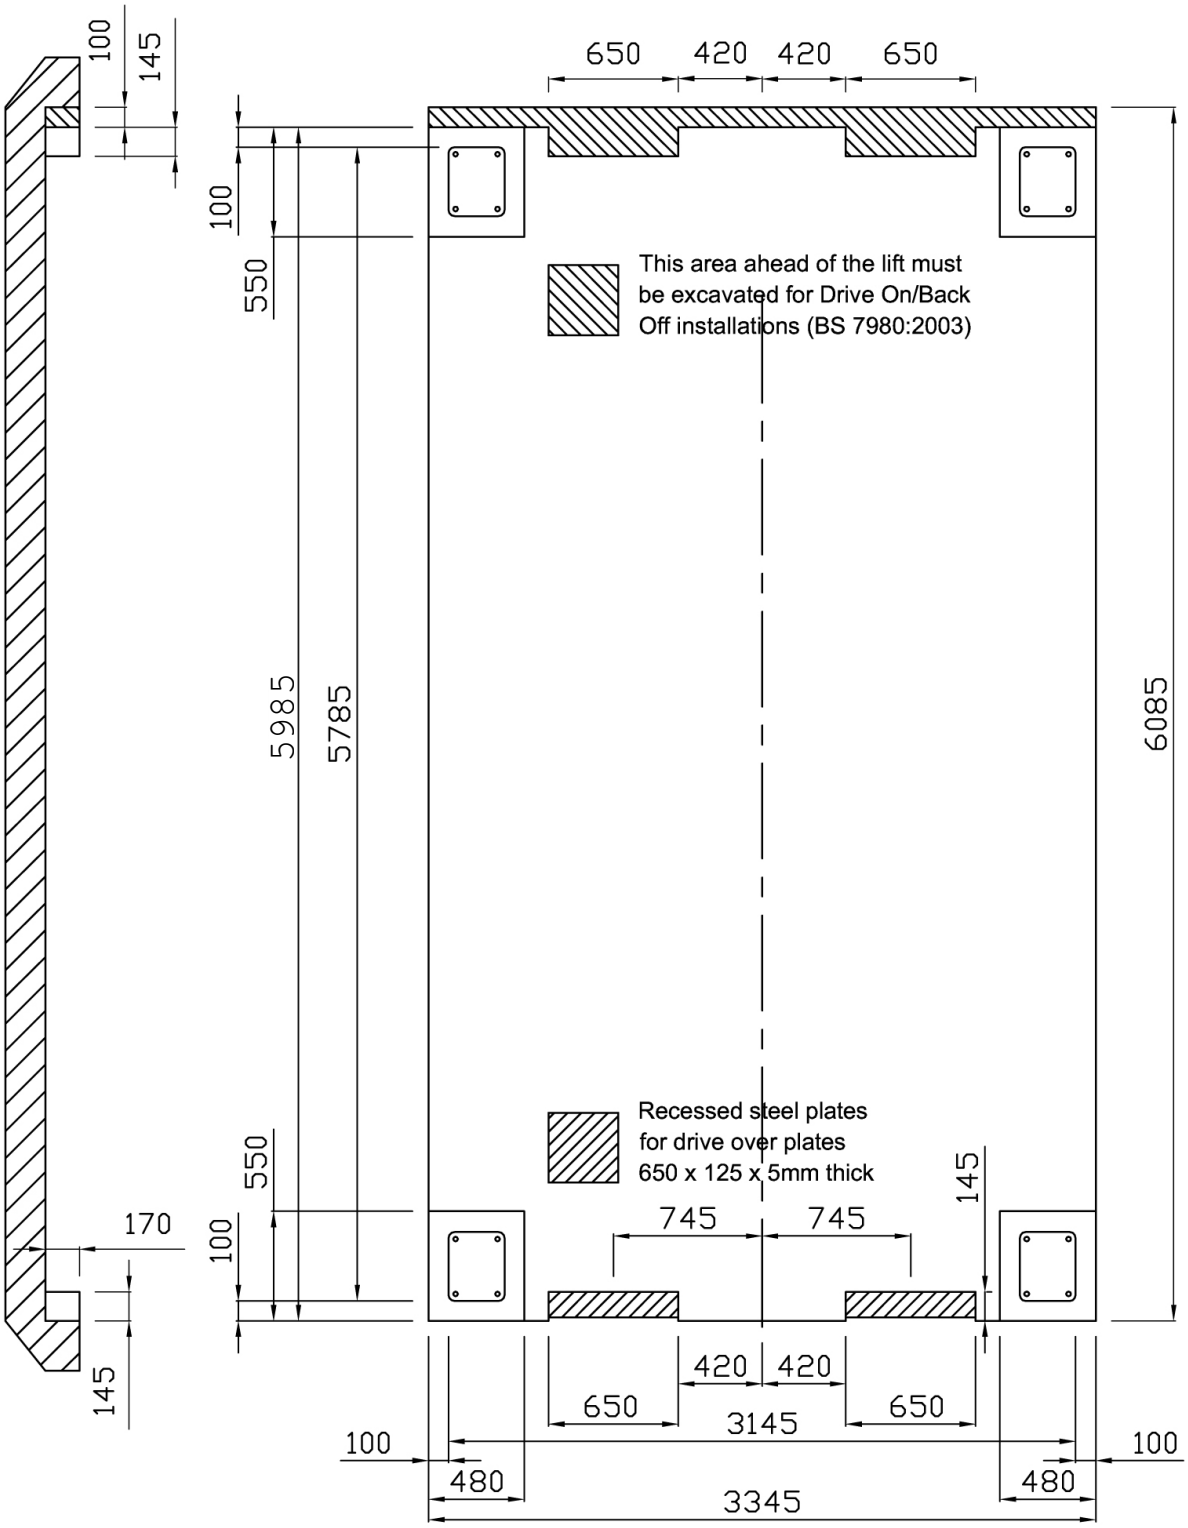

DOC: BOS0641